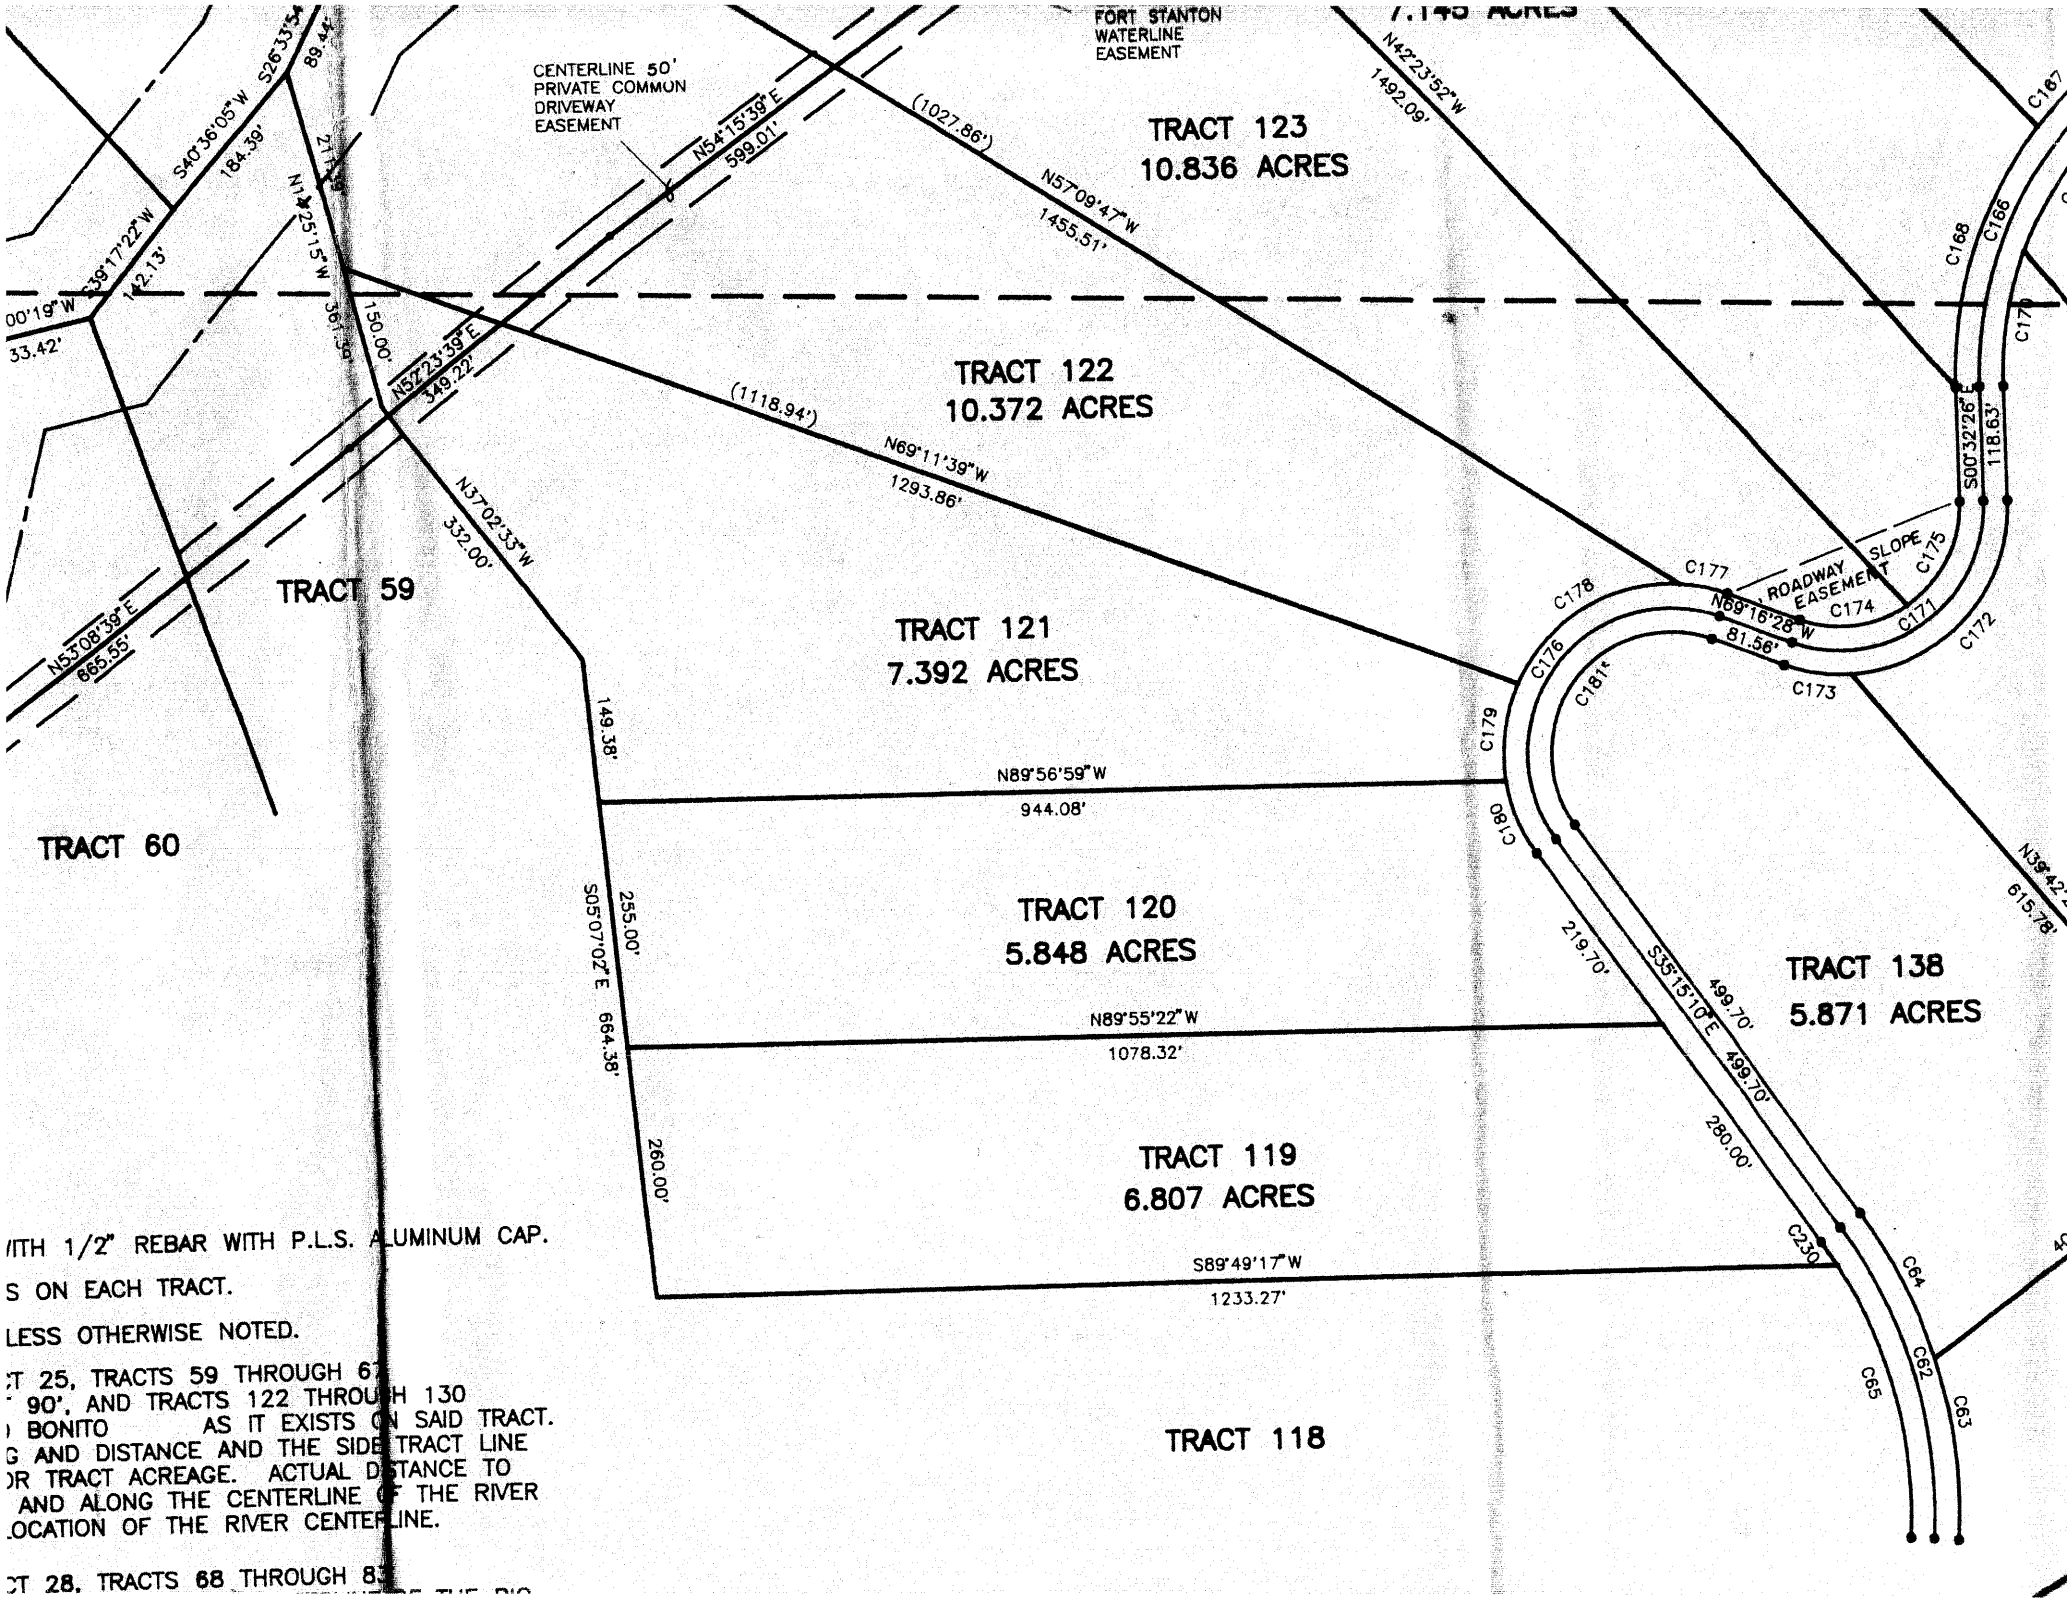

ITH 1/2" REBAR WITH P.L.S. ALUMINUM CAP.

S ON EACH TRACT.

LESS OTHERWISE NOTED.

T 25, TRACTS 59 THROUGH 67
90', AND TRACTS 122 THROUGH 130
BONITO AS IT EXISTS ON SAID TRACT.
G AND DISTANCE AND THE SIDE TRACT LINE
OR TRACT ACREAGE. ACTUAL DISTANCE TO
AND ALONG THE CENTERLINE OF THE RIVER
OCATION OF THE RIVER CENTERLINE.

T 28, TRACTS 68 THROUGH 83